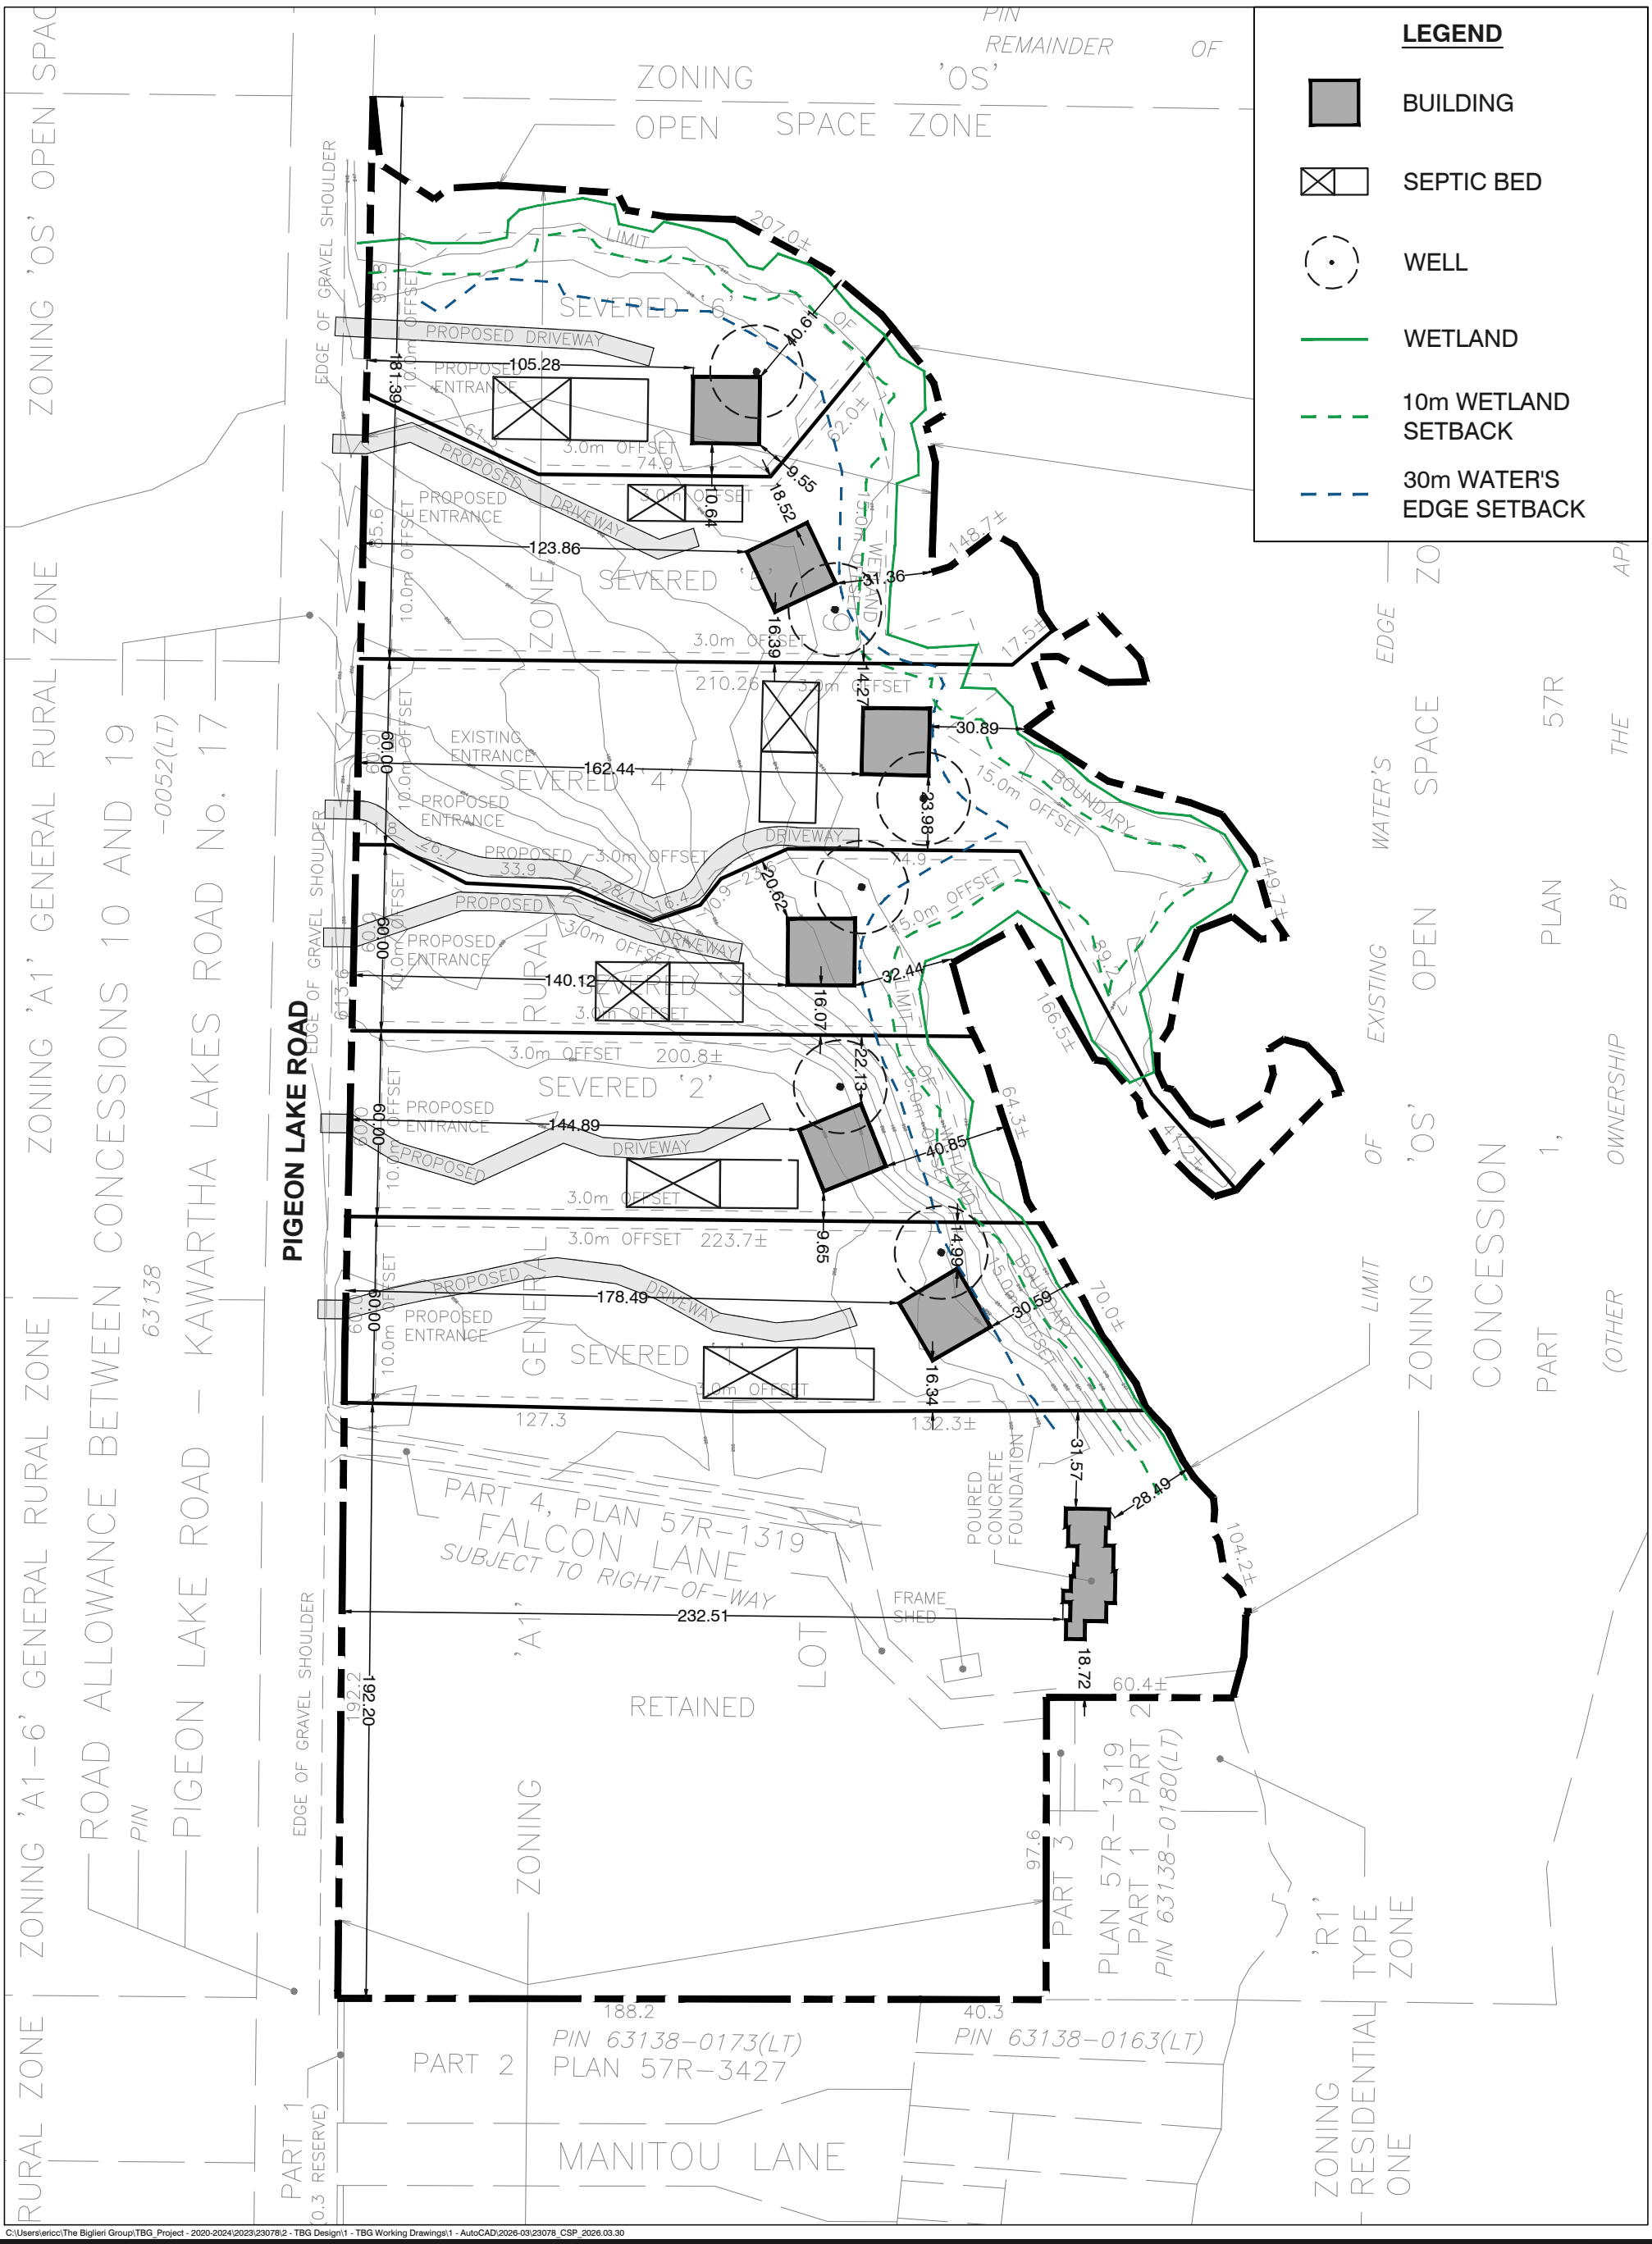

C:\Users\ericc\The Biglieri Group\TBG_Project - 2020-2024\2023\23078\2 - TBG Design\1 - TBG Working Drawings\1 - AutoCAD\2026-03\23078_CSP_2026.03.30

CONCEPT SITE PLAN

ADDRESS:
2868 Pigeon Lake Road,
City of Kawartha Lakes

Project No:
23078

Scale:
1:2000

March 30, 2026

Designed By:
EC

Biglieri